

PAR64 CP62 MFL

12



ETC S4 PAR MFL

4



ETC S4 Jr Zoom

8



Prolights StudioCOB FC 150

3



Chauvet Rogue R2X Wash

4



Chauvet Intimidator Spot LED 350

4



BeamZ Ignite400

2



Stairville Wild Wash 132

2



PAR38 FL

2

Color	Size	Count
L201	125mm	6
L003	190mm	8



L201

125mm

6



L003

190mm

8

1

Rig Plan

Scale: 1:60

Typical Generic

Typical Intelligent

Purpose
Color
Gobo 1
Dinner
Channel
Absolute Address

Purpose
Channel
Universe/Address

Show Name

Bedlam Fringe 2025

Title

Rig Plan

Drawn By


Leon Lee

Date


28/06/2025

Venue


Bedlam Theatre

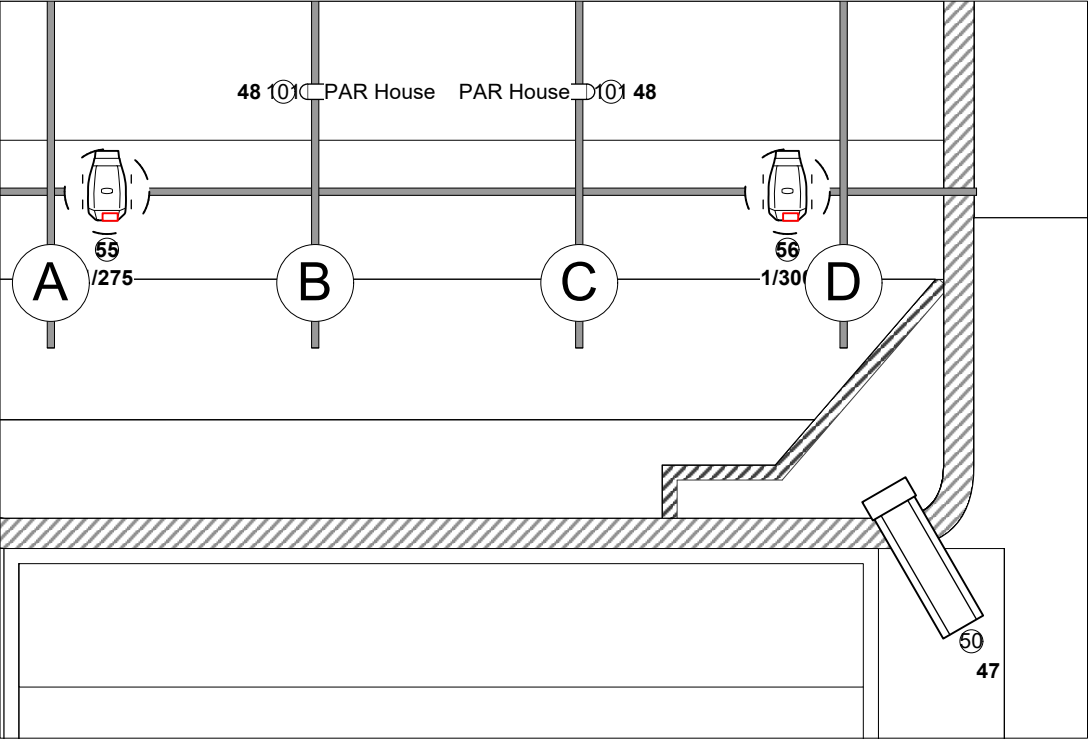

1 Followspot
Scale: 1:50

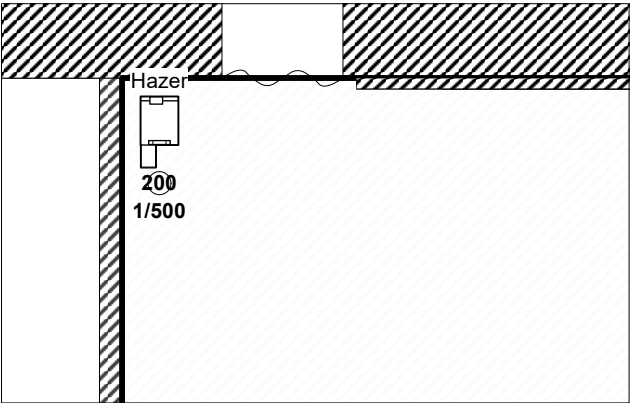

2 Hazer
Scale: 1:50

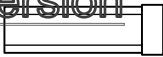

Selecon Chorus Followspot

1



Look Solutions Unique 2.1

1

Typical Generic

Purpose
Color
Gobo 1
Dinner
Channel
Absolute Address

Typical Intelligent

Purpose
Channel
Universe/Address

Show Name

Bedlam Fringe 2025

Title

Rig Plan Other

Drawn By

Leon Lee

Date

28/06/2025

Venue

Bedlam Theatre